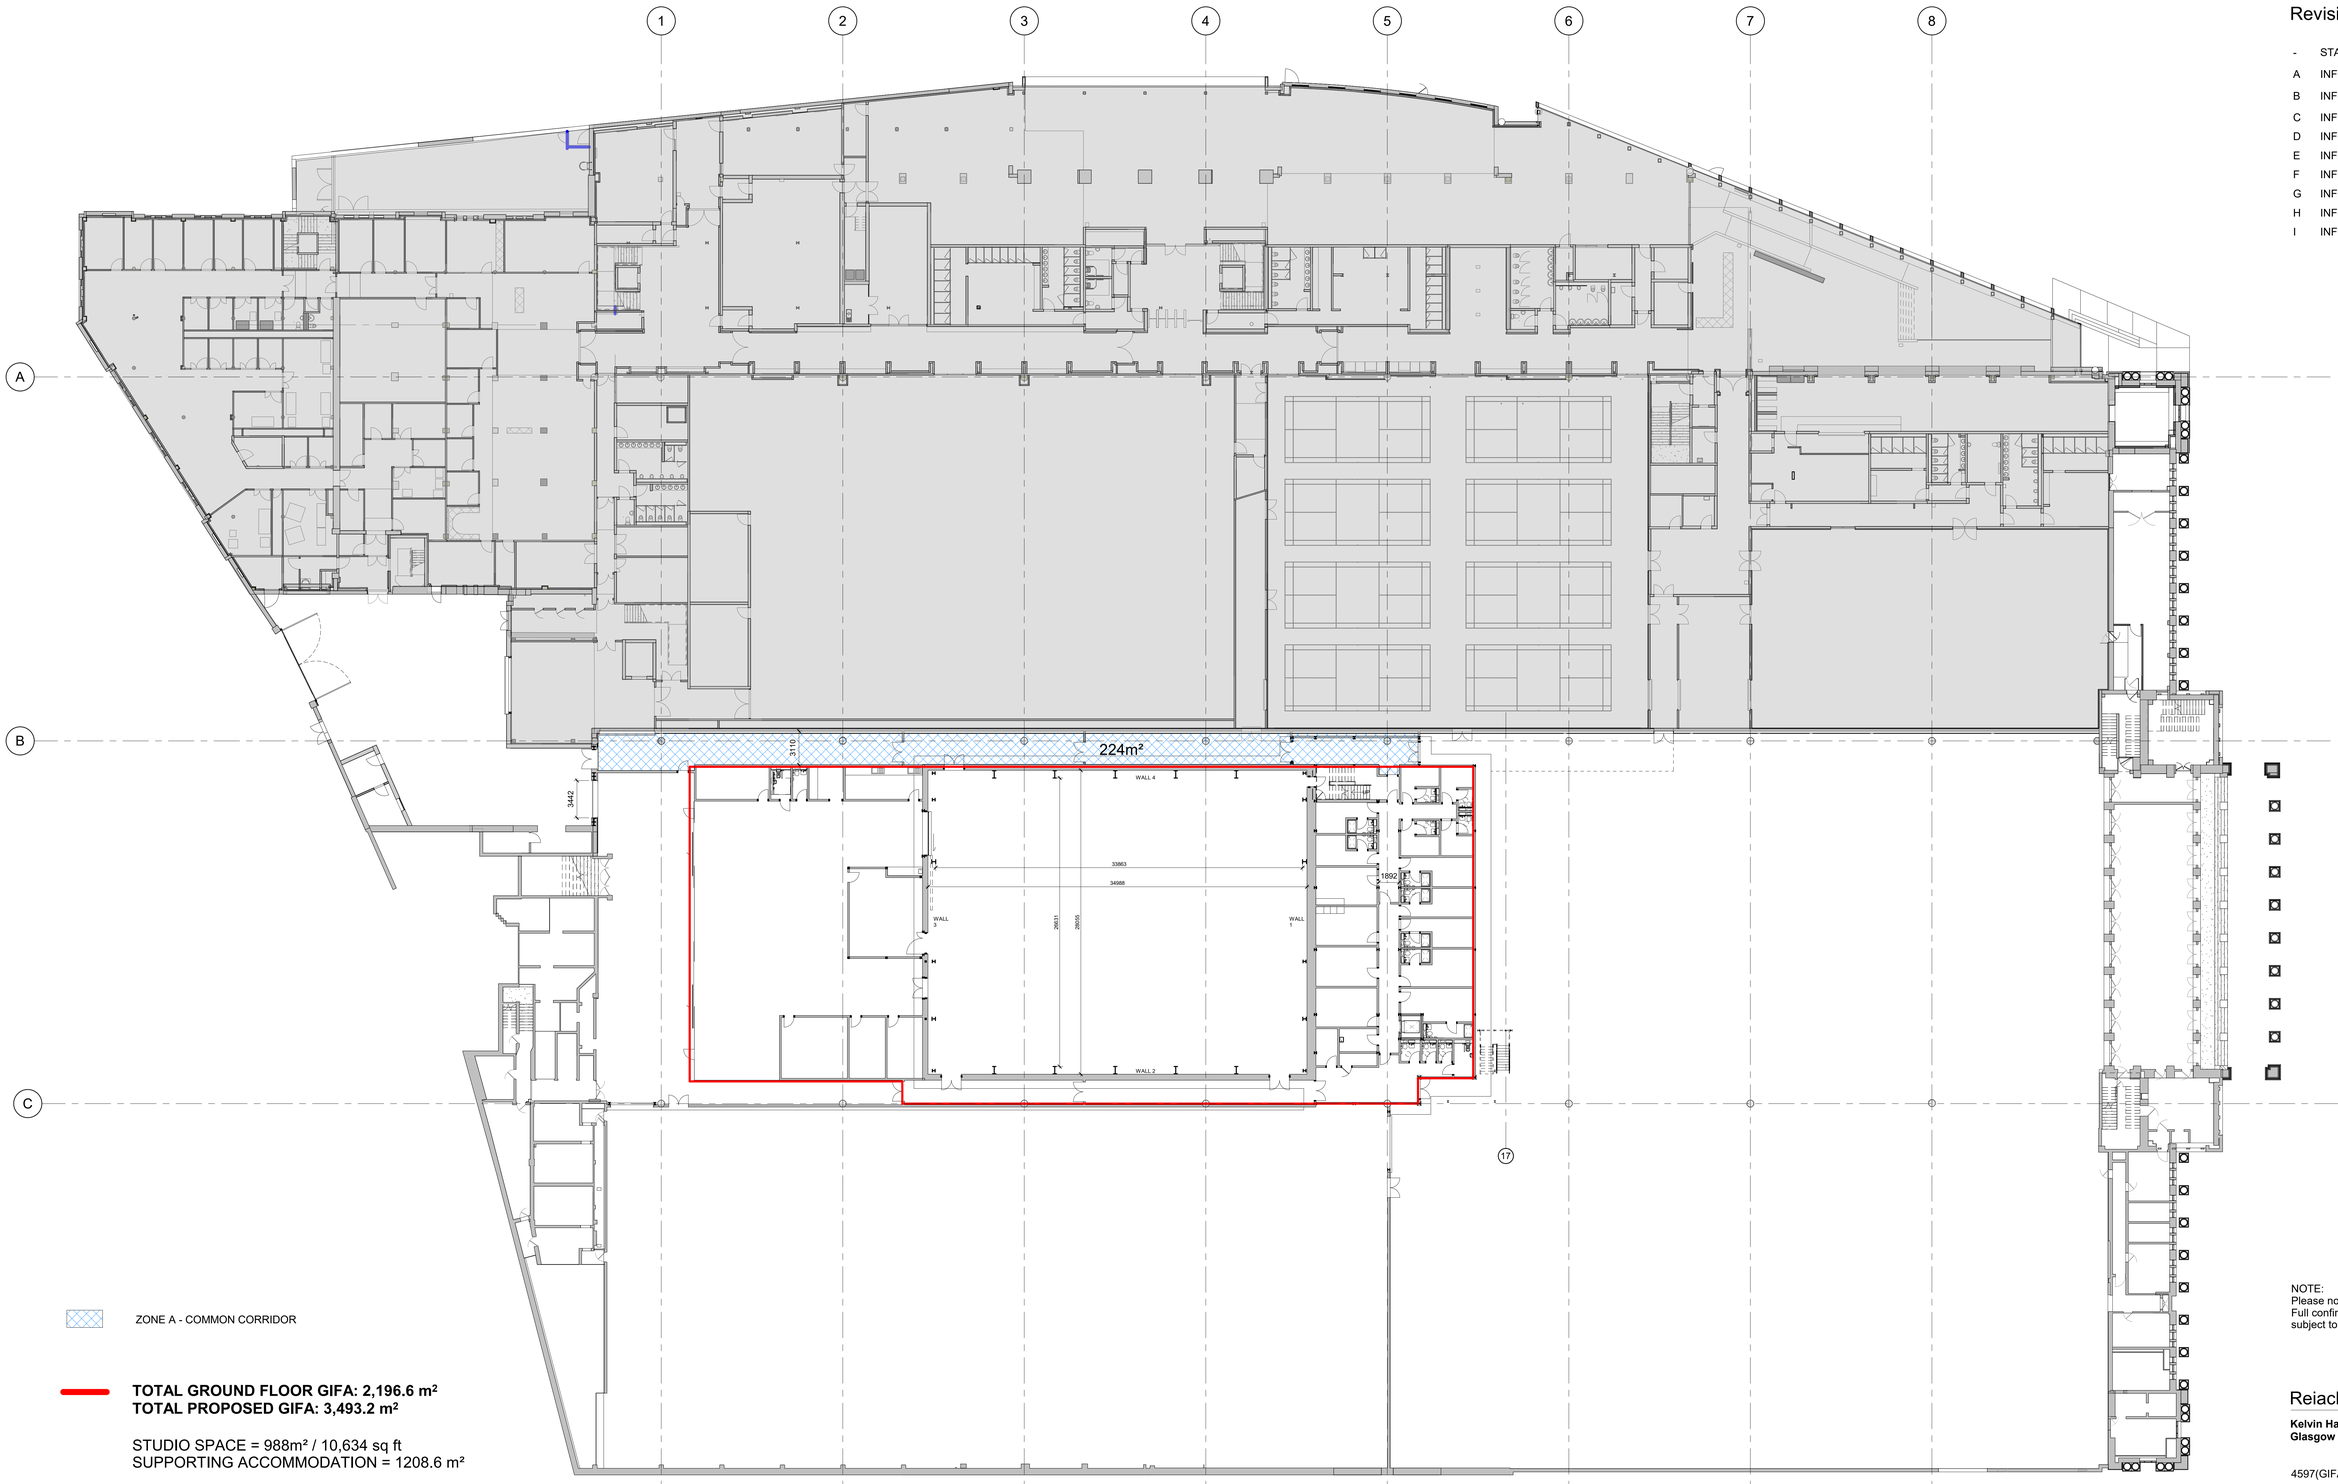


ZONE A - COMMON CORRIDOR

TOTAL GROUND FLOOR GIFA: 2,196.6 m²
TOTAL PROPOSED GIFA: 3,493.2 m²

STUDIO SPACE = 988m² / 10,634 sq ft
SUPPORTING ACCOMMODATION = 1208.6 m²

STUDIO HEIGHT FROM GROUND FLOOR SLAB TO UNDERSIDE OF THE SECONDARY GRID = 10,250 mm

STUDIO HEIGHT STRUCTURAL TOLERANCE = +/- 131 mm

1 Ground Floor
1 : 200

DRAWING INFORMATION

NOTE

All dimensions should be checked on site.
Do not scale off this drawing.
Any drawing errors or divergences should be brought to the attention of the originator of this drawing.

Revision

-	STAGE 3 SIGN-OFF	24.03.21
A	INFORMATION	10.06.21
B	INFORMATION	11.06.21
C	INFORMATION	09.08.21
D	INFORMATION	25.10.21
E	INFORMATION	11.11.21
F	INFORMATION	16.11.21
G	INFORMATION	23.11.21
H	INFORMATION	13.12.21
I	INFORMATION	07.09.22

NOTE:
Please note areas are approximate.
Full confirmation of development areas to be subject to verification by G&T.

Reiach and Hall Architects

Kelvin Hall, Argyle Street, Glasgow

4597(GIFA)100

PROPOSED GROUND FLOOR GIFA

Rev:	Scale:	Date:	Job No:
I	1 : 200@ A0	22.03.21	4597

8 Darnaway Street
Edinburgh EH3 6BG
Tel : 0131 225 8444
www.reiachandhall.co.uk