
Copyright Sports Labs Ltd 2022

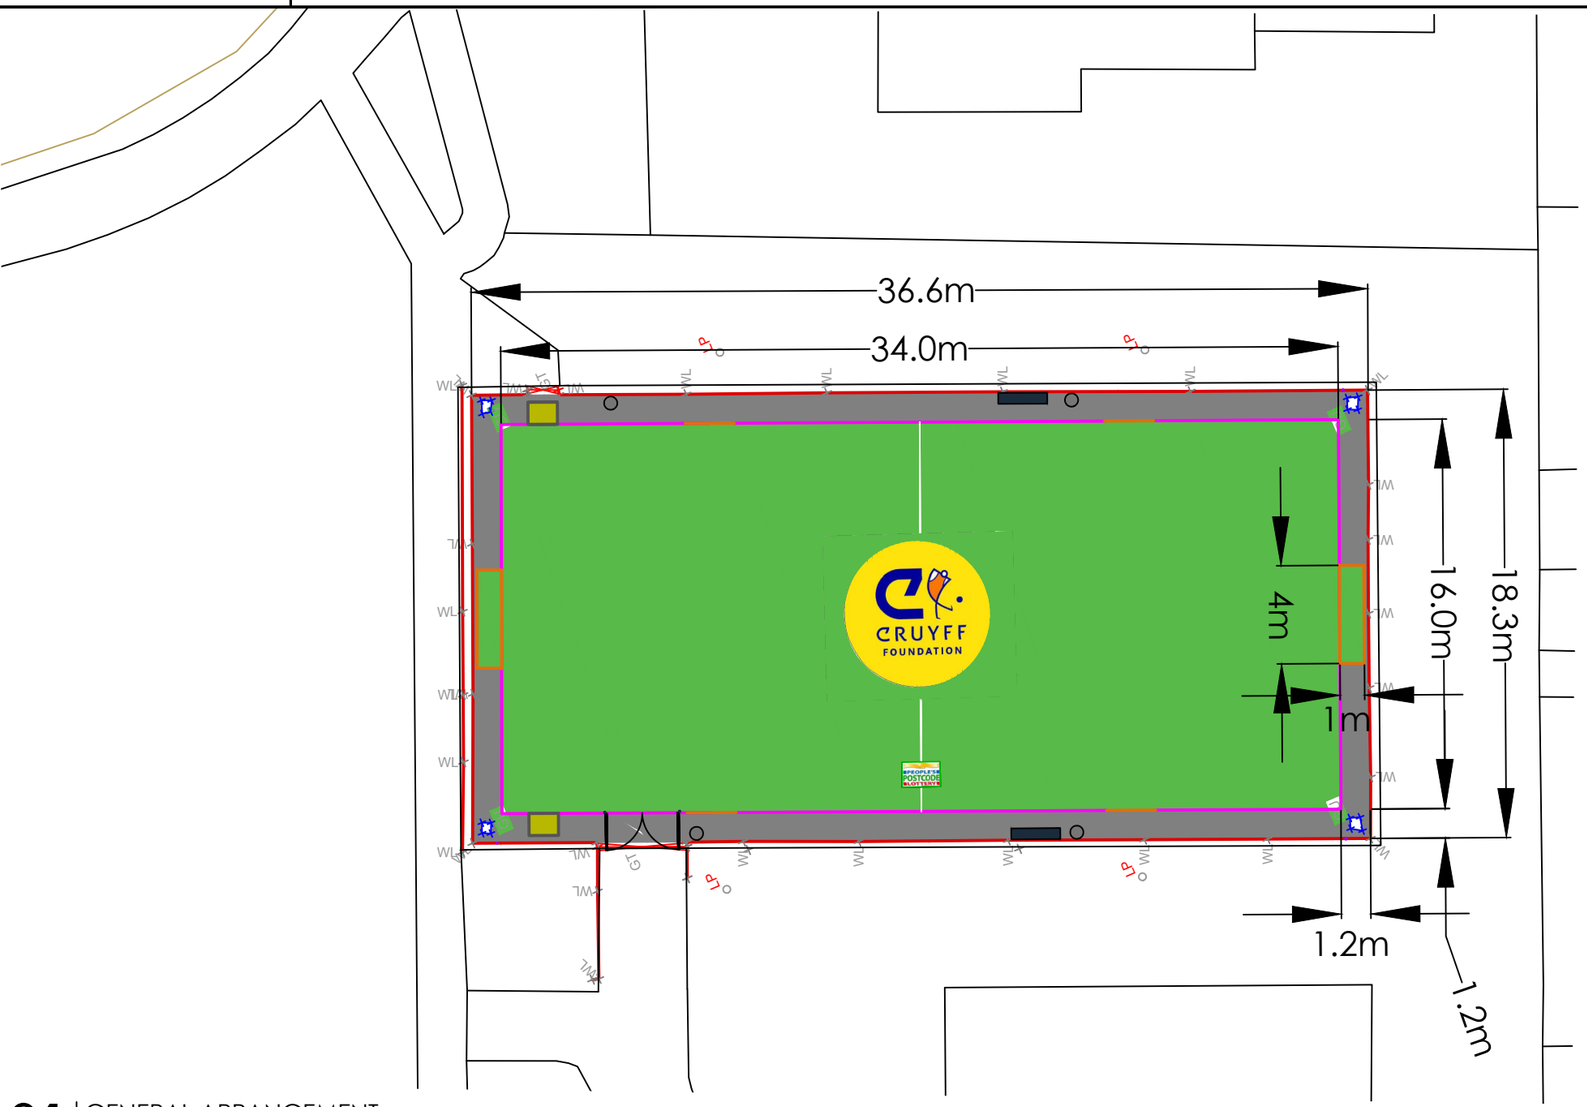


## 01 GENERAL ARRANGEMENT
SCALE: 1:250

N

NOTES
It is the contractors responsibility to check design levels and sizes for compliance. Any discrepancies or errors to be identified to the design team.

Total Area

36.6m X 18.3m = 669.8m2

Surface Area


34m x 16m = 544m2

Hardstanding Area

669.8m2 - 544m2 = 125.8m2

KEY

- 4.0m Goal Line Fence
- 1.2m Touchline Fence
- 40mm 3G Synthetic Turf
- Hardstanding
- Double Access Gates
- Lowered Entrance Point with Detox Mat
- Manhole/ Gulley
- Bench
- Waste Bin
- LP Existing Floodlighting Location
- Existing Access Gates
- Existing Perimeter Wall

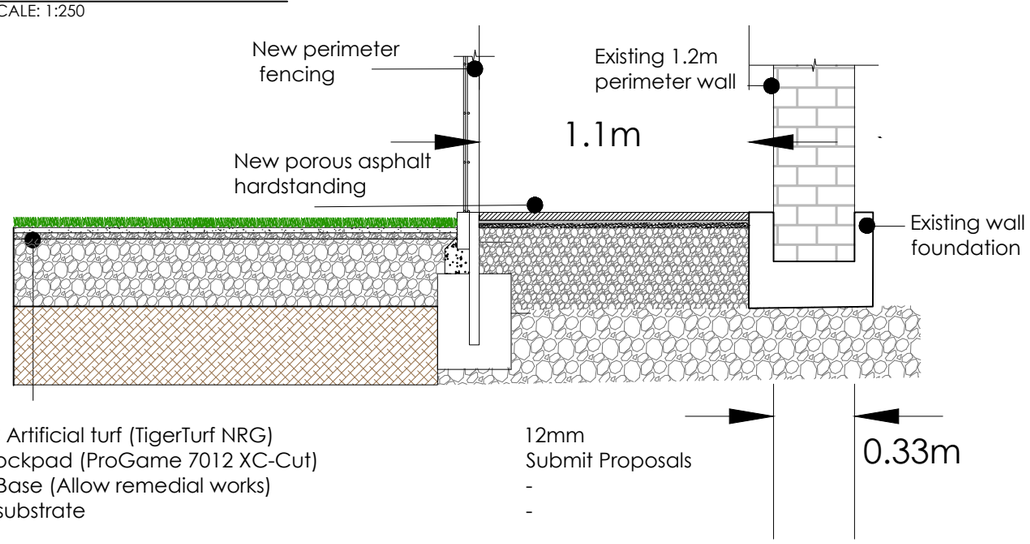


- New 3G Artificial turf (TigerTurf NRG)
- New Shockpad (ProGame 7012 XC-Cut)
- Existing Base (Allow remedial works)
- Existing substrate

12mm
Submit Proposals
-
-

## 02 NEW PITCH CONSTRUCTION
SCALE: 1:25

| REVISION | DETAILS | BY | DATE | CHECKED |
|---|---|---|---|---|

sportslabsconsult
info@sportslabsconsult.com

CRUYFF COURT - CATHKIN PARK
GENERAL ARRANGEMENT
NEW 5-A-SIDE PITCH

0 1 2 3 4 5 10
Scale bar 1:250 (metres)

| | | |
|---|---|---|
| Date: 06/2022<br>Scale: 1:250 @ A3 | Job. No. 3078 | Drawn by: PM<br>Checked by: DD |