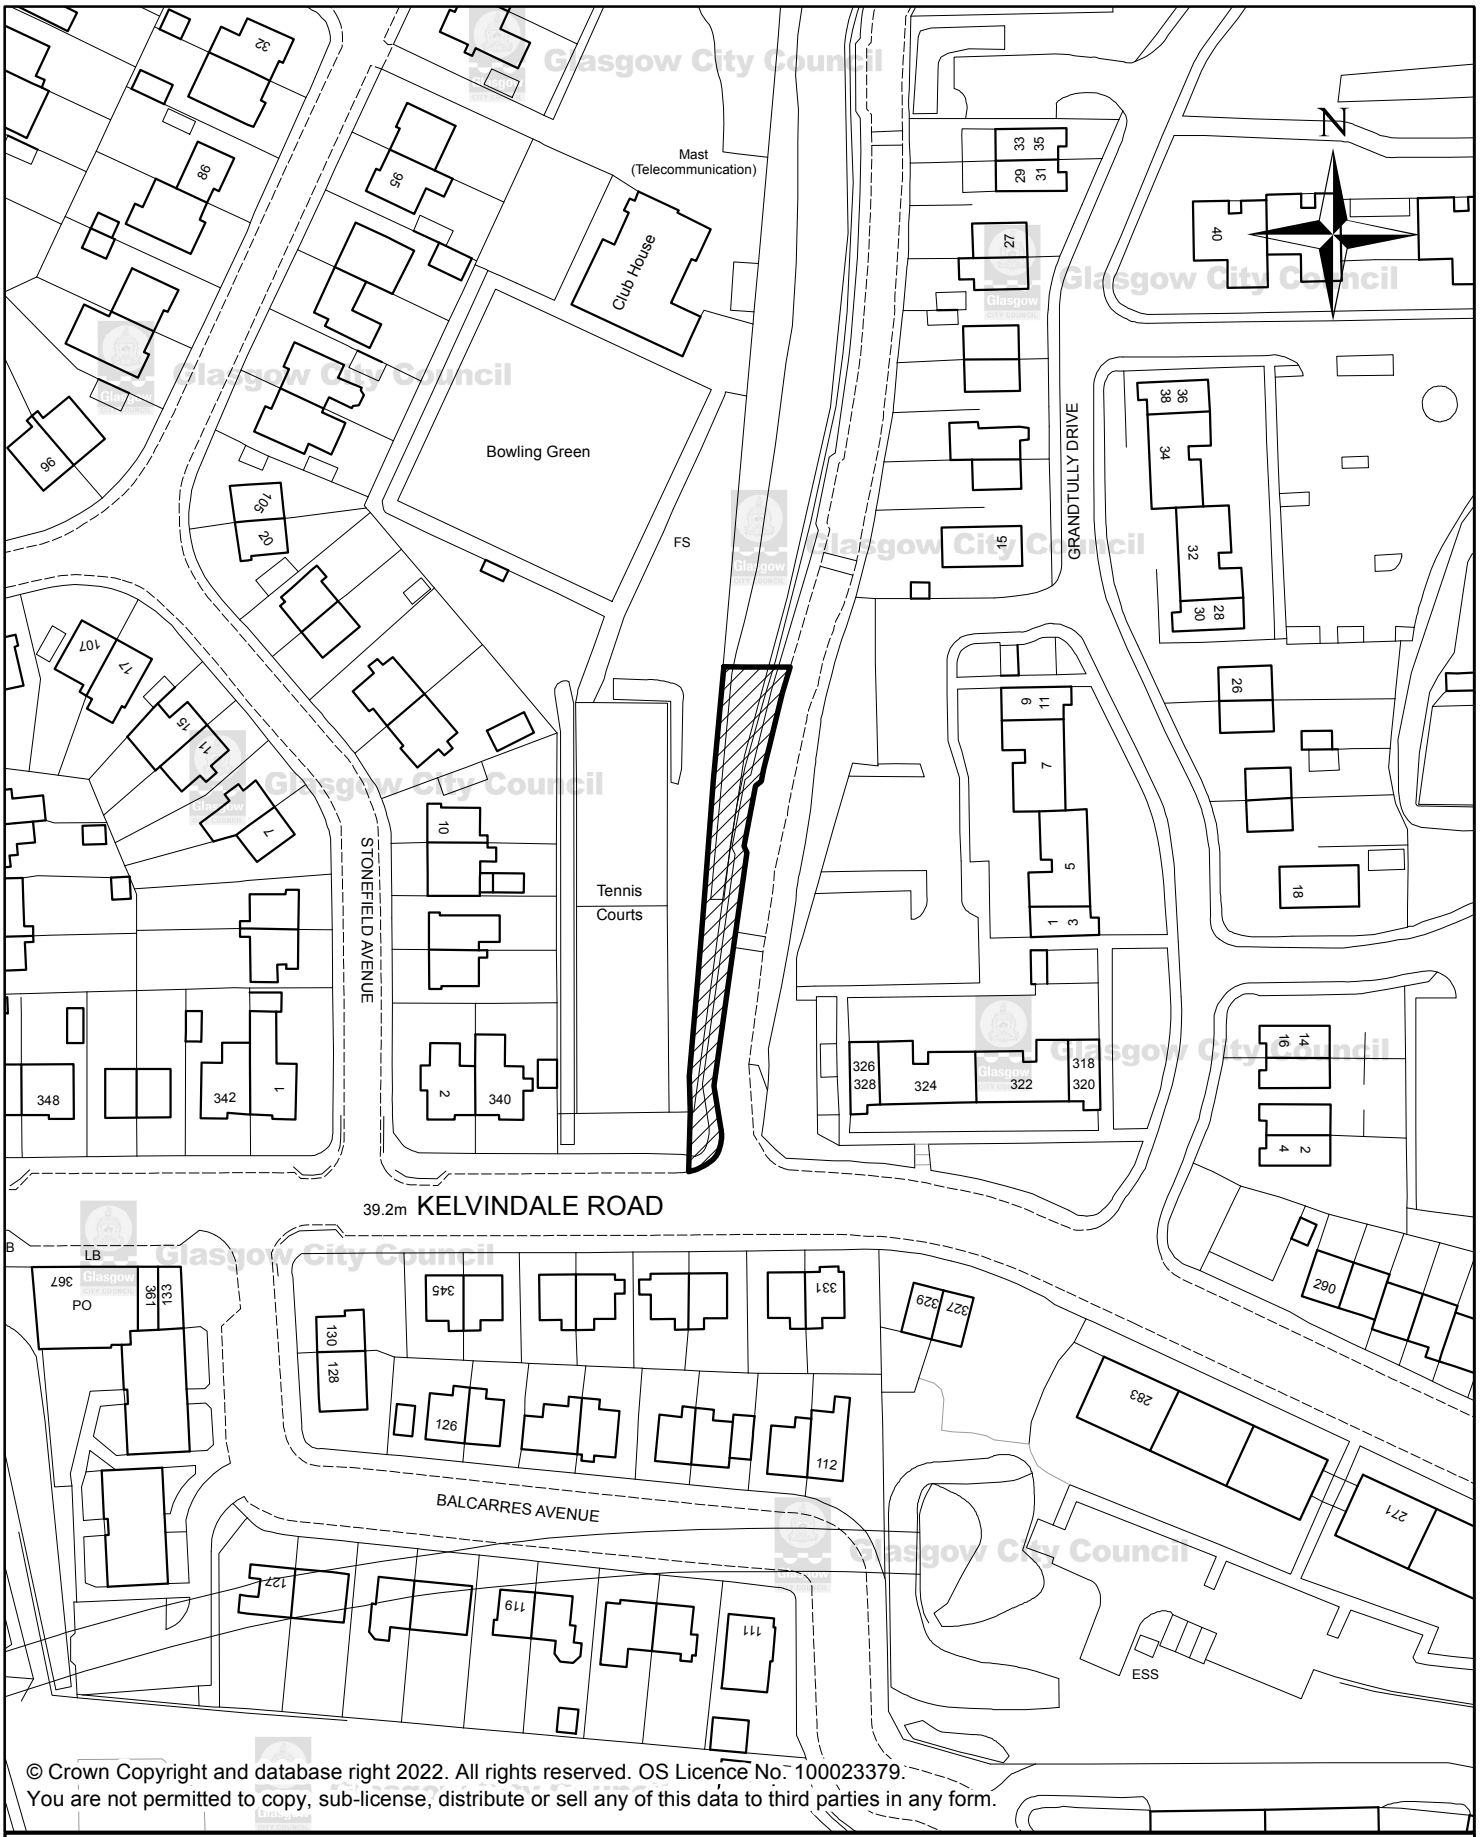


© Crown Copyright and database right 2022. All rights reserved. OS Licence No. 100023379.
You are not permitted to copy, sub-license, distribute or sell any of this data to third parties in any form.

Subjects at Kelvindale Bowling Club - "Kelvindale Road Verge" HATCHED BLACK

GLASGOW CITY COUNCIL
NEIGHBOURHOODS REGENERATION AND SUSTAINABILITY SERVICES
231 GEORGE STREET,GLASGOW G1 1RX
Executive Director George Gillespie

OS Sheet: NS5668NW	I.M. Job No: J94354	Area: 520 sq m or thereby
Cost Centre No: 36633	Property ID: 117812	Date: 16/08/2022
Scale: 1:1,250	Tech:ekinlis	Committee Plan No: 015-22CP