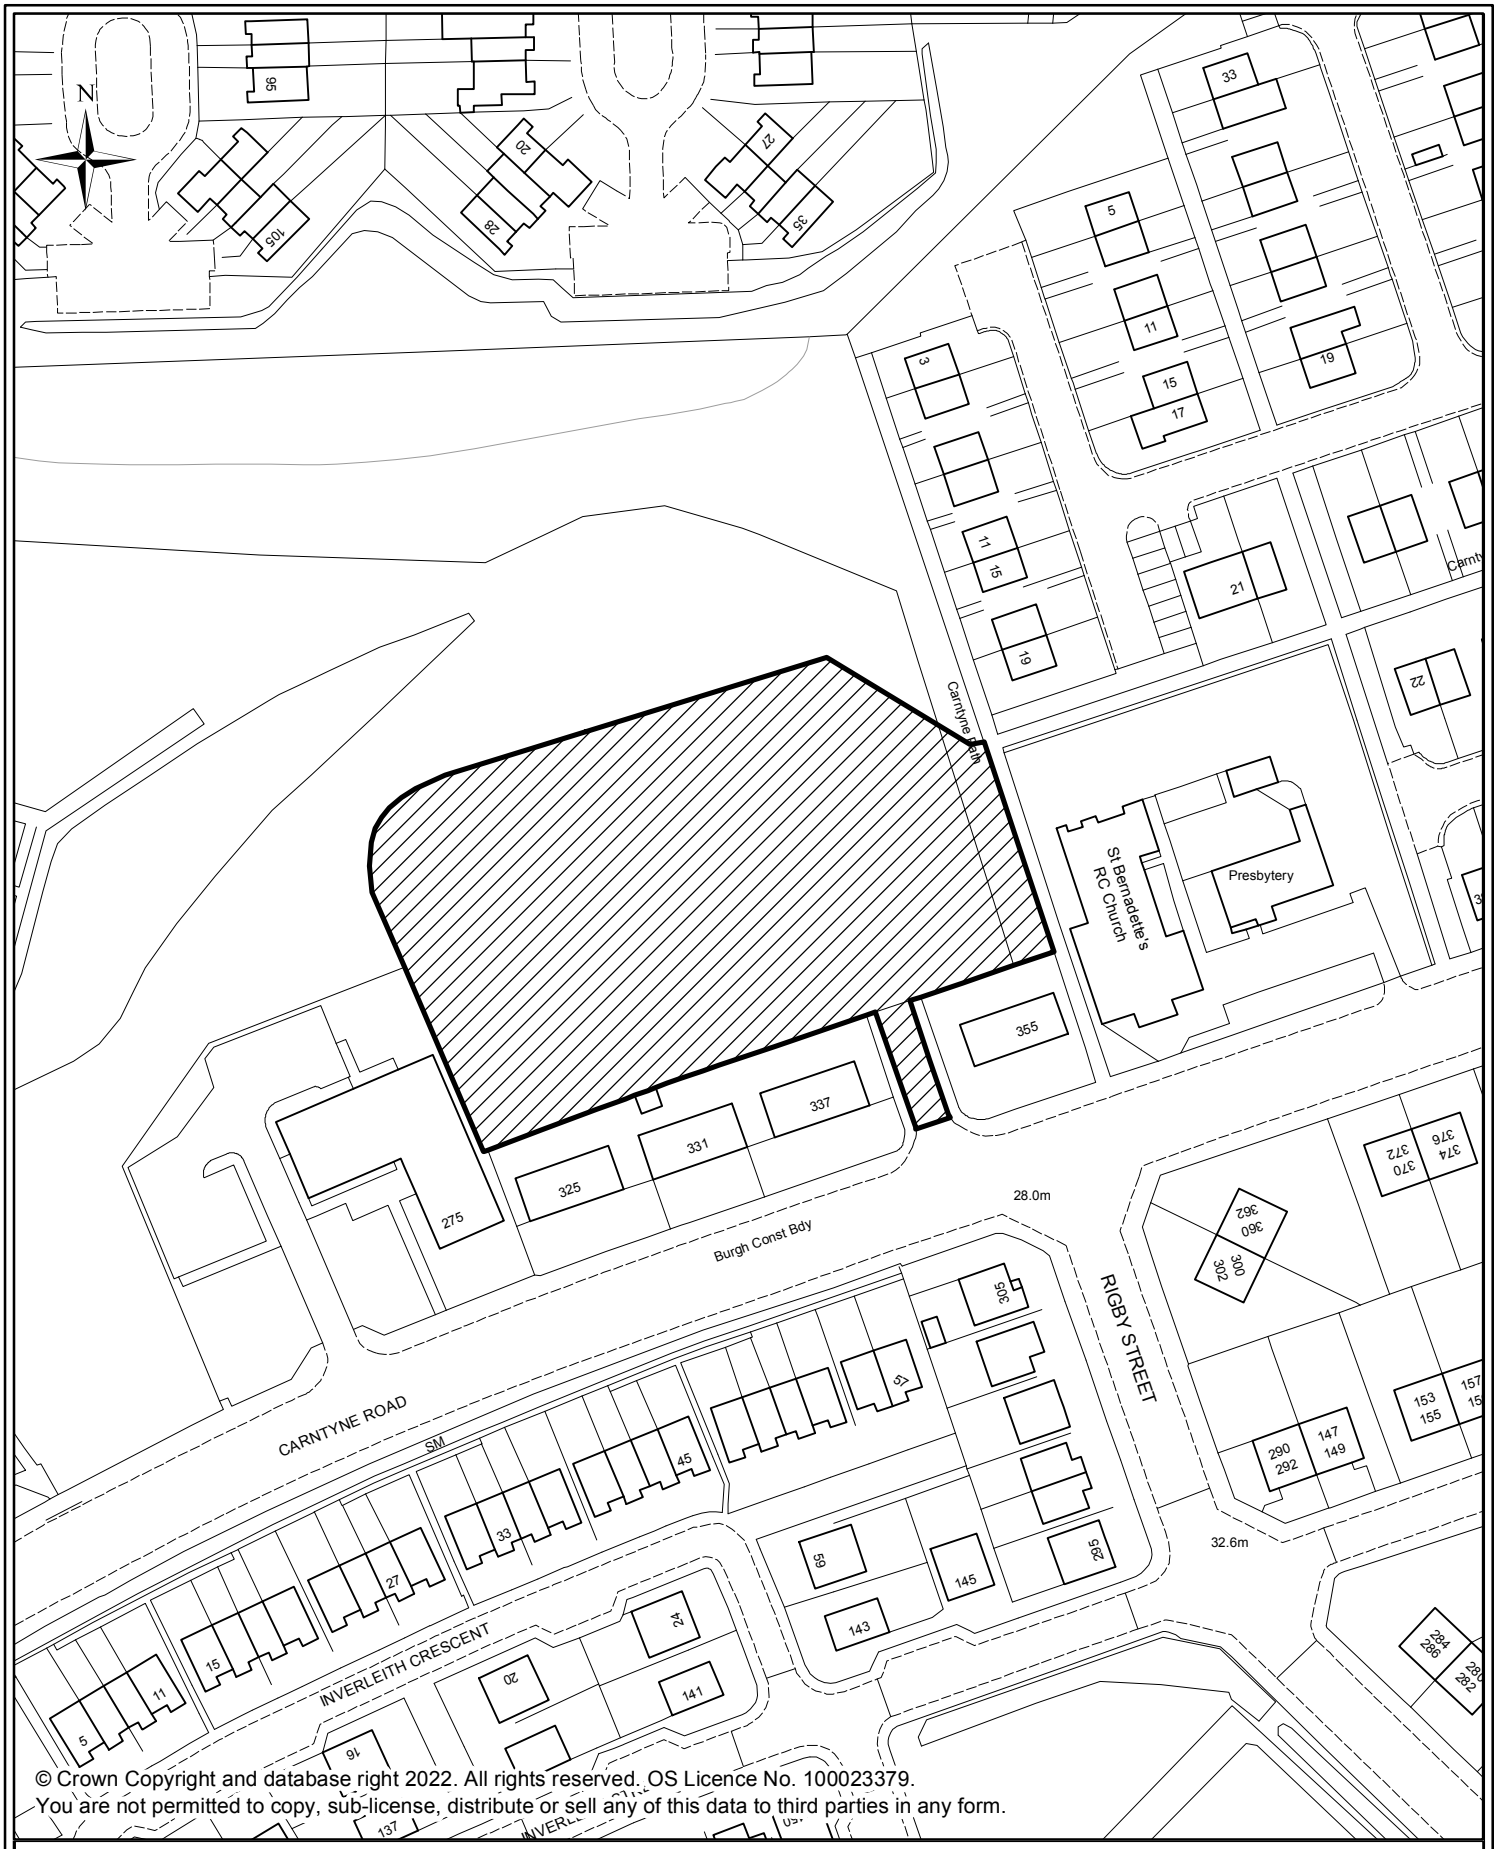



© Crown Copyright and database right 2022. All rights reserved. OS Licence No. 100023379.
You are not permitted to copy, sub-license, distribute or sell any of this data to third parties in any form.

# HOGARTH PARK NURSERY SCHOOL, CARNTYNE ROAD, GLASGOW

**GLASGOW CITY COUNCIL**
**NEIGHBOURHOODS REGENERATION AND SUSTAINABILITY**
231 GEORGE STREET,GLASGOW G1 1RX
*Executive Director George Gillespie*

| | | |
|---|---|---|
| OS Sheet: NS6265SE | Job No: J96092 | Area: 5893 sq m |
| Record ID: 117751 | File: 117751 | Date: 19/05/2022 |
| Scale: 1:1,250 | Tech: CBR | Committee Plan No: N/A |