


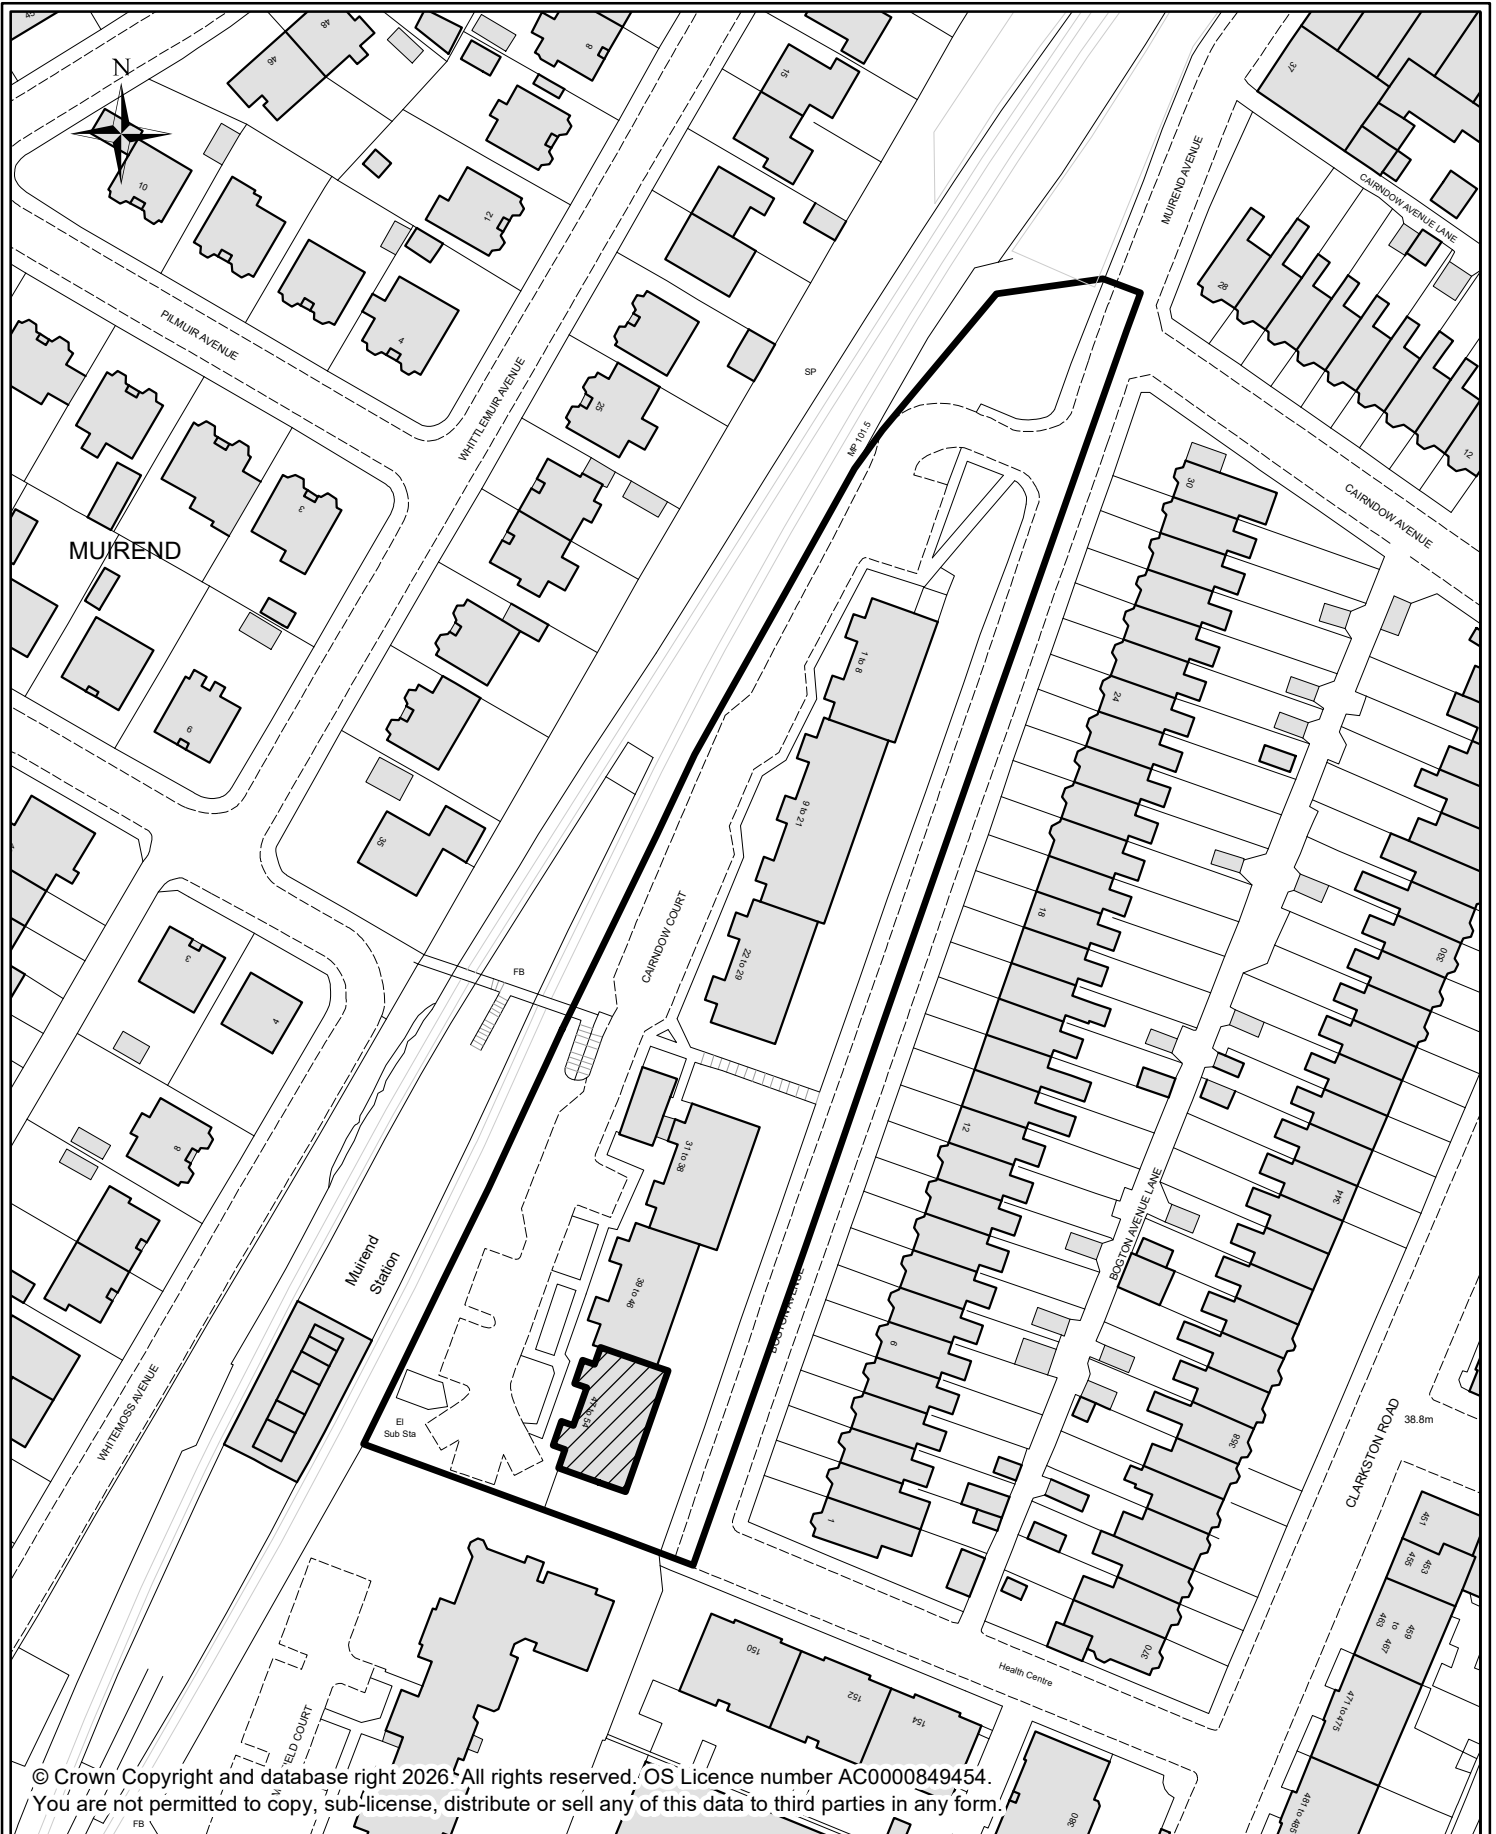

© Crown Copyright and database right 2026. All rights reserved. OS Licence number AC0000849454.
 You are not permitted to copy, sub-license, distribute or sell any of this data to third parties in any form.

49 CAIRNDOW COURT, GLASGOW, G44 3BU

 GLASGOW CITY COUNCIL NEIGHBOURHOODS REGENERATION AND SUSTAINABILITY 231 GEORGE STREET, GLASGOW G1 1RX <i>Executive Director George Gillespie</i>	OS Sheet: NS5759NE		Job No: J108293_2	Area: 266 sq m
	Record ID : N/A		UPRN: 906700234886	Date: 22/09/2026
	Scale: 1:1,250 @A4		Tech: GMC	Committee Plan No: