


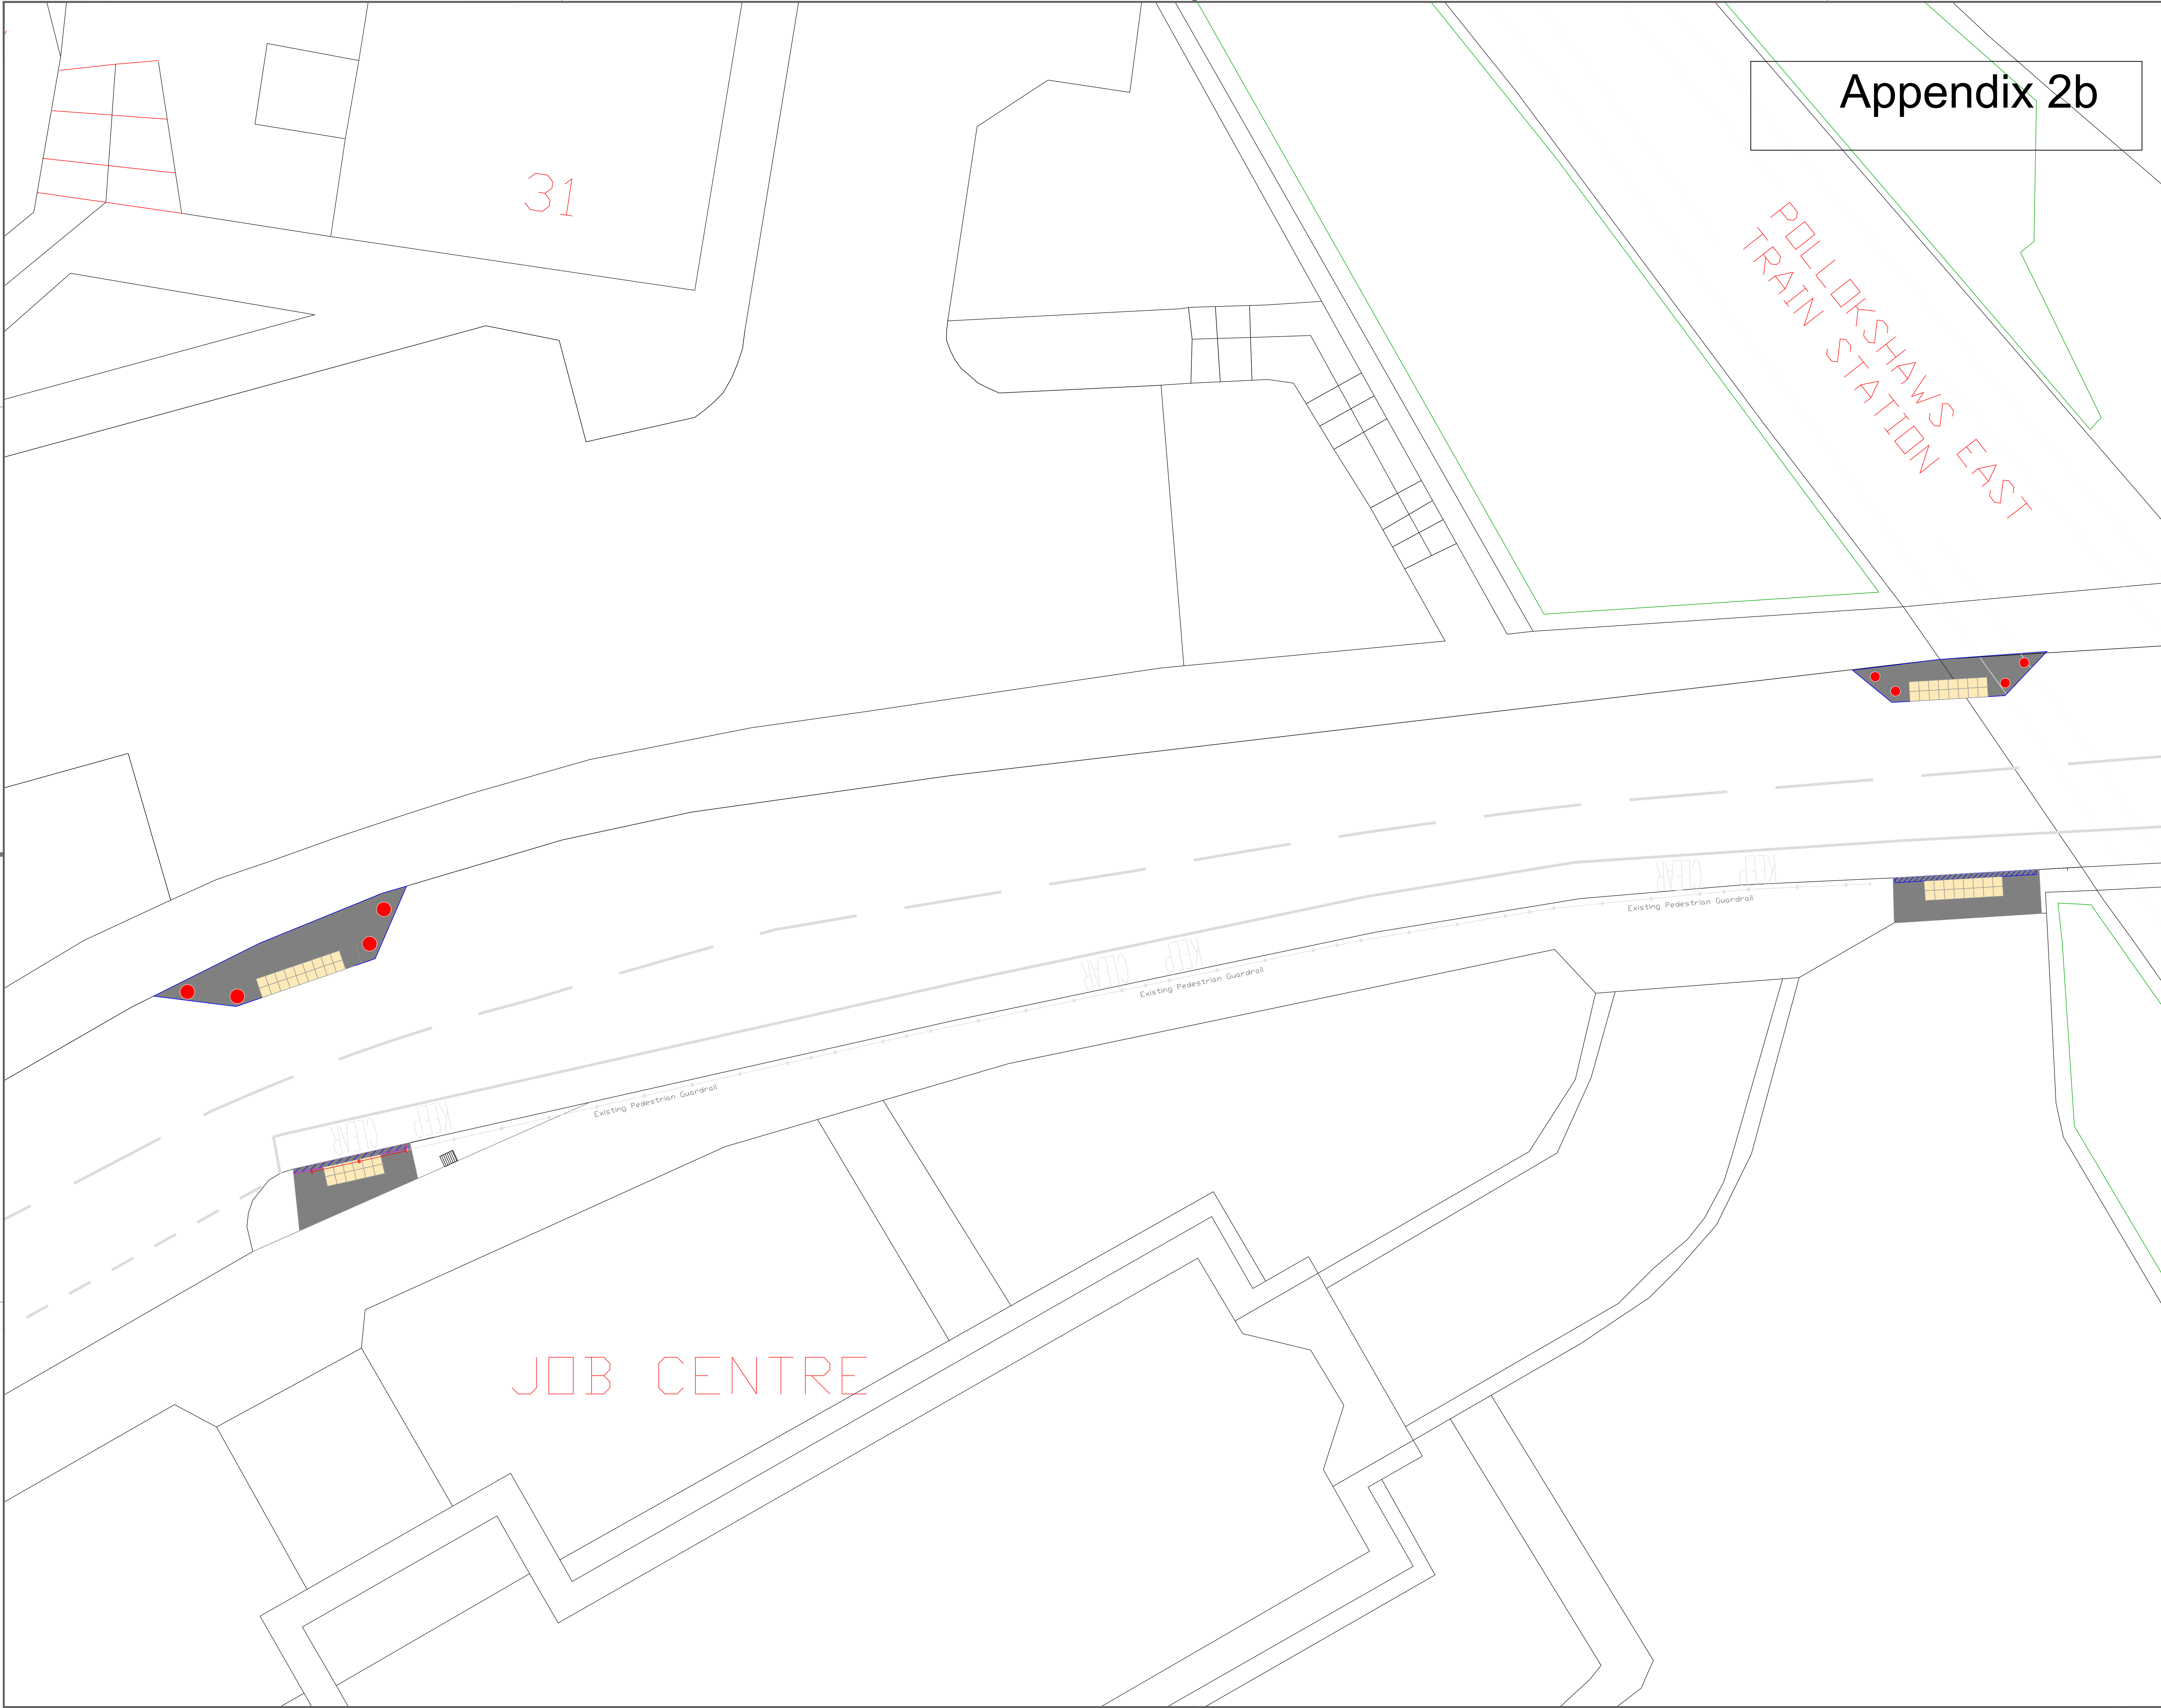

NOTES:

1. All dimensions are in millimetres and all levels are metres above Ordnance Datum unless noted otherwise.

Proposed Footway Buildouts

Proposed Dropped Kerbs

Black Glasdon Neopolitan Bollard with red/white reflective banding

Remove existing Pedestrian Guardrail

Tactile Blister Paving Slabs

© Crown copyright and database rights 2020. OS Licence Number AC0000849454. You are permitted to use this data solely to enable you to respond to, or interact with, the organisation that provided you with the data. You are not permitted to copy, sub-licence or lend any of this data to third parties in any form.

Rev	Date	Revisions	Checked by	Approved by

Glasgow City Council

Prepared by: RF Date: July 2020

Checked by: Scale: NTS

Approved by: Software: AutoCAD 2016

Executive Director of Neighbourhoods, Regeneration and Sustainability: George Gillespie BEng (Hons) CEng MICE

Design Office: Exchange House, 231 George Street, Glasgow, G1 1RX

Coustonholm Road Pedestrian Improvements Footway Build Out Proposal B

Drawing No:

File Location:

Client:

Original Drawing Size 1189/841 (A0)

5:00PM TRAFFIC AND ROAD SAFETY (EPRS)/CAD Drawing/Road Safety/C020 Drawings/RS.26.117/Pearance Street_Road Marking Reinforcement_RF.dwg