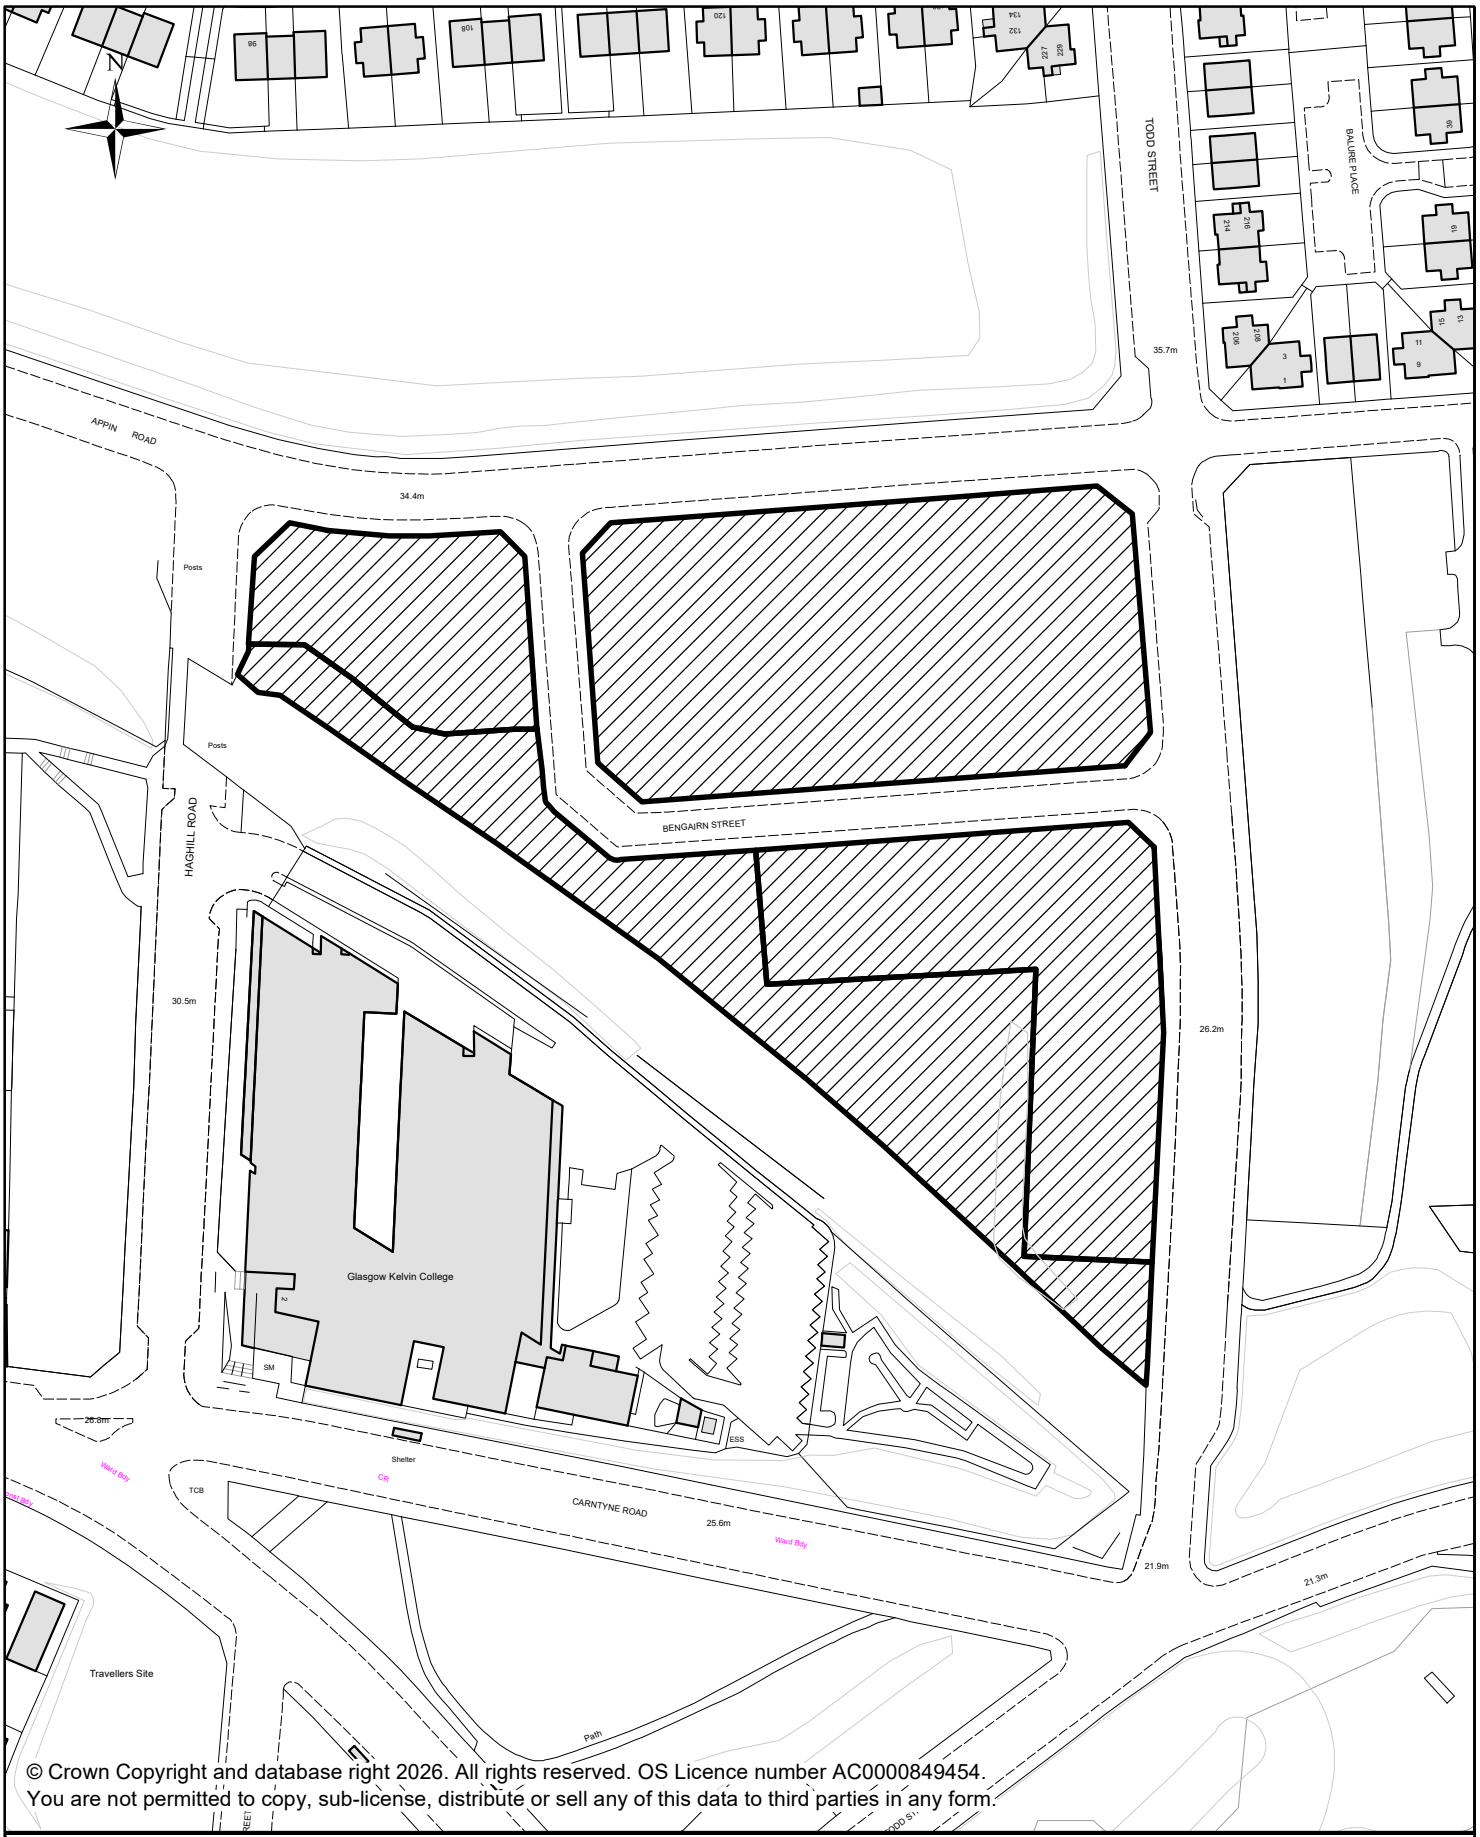


© Crown Copyright and database right 2026. All rights reserved. OS Licence number AC0000849454.
You are not permitted to copy, sub-license, distribute or sell any of this data to third parties in any form.

APPIN ROAD / TODD STREET / BENGAIRN STREET / HAGHILL ROAD, GLASGOW

GLASGOW CITY COUNCIL
NEIGHBOURHOODS REGENERATION AND SUSTAINABILITY
231 GEORGE STREET,GLASGOW G1 1RX
Executive Director George Gillespie

OS Sheet: NS6264NW NS6265SW	Job No: J108178	Area: 1.55 ha	
Record ID : 118260 / 15907	UPRN: 906700556907 906700540921	Date: 08/10/2026	
Scale: 1:1,500 @A4	Tech: GMC	Committee Plan No: 0054-26CP	